TYPICAL TRAIL CROSS SECTIONS

NOT TO SCALE

Amount of bench varies with % of sideslope. Outslope trailbed 6–10%.

Trailbed Width

Location	Trailbed Width (mm)

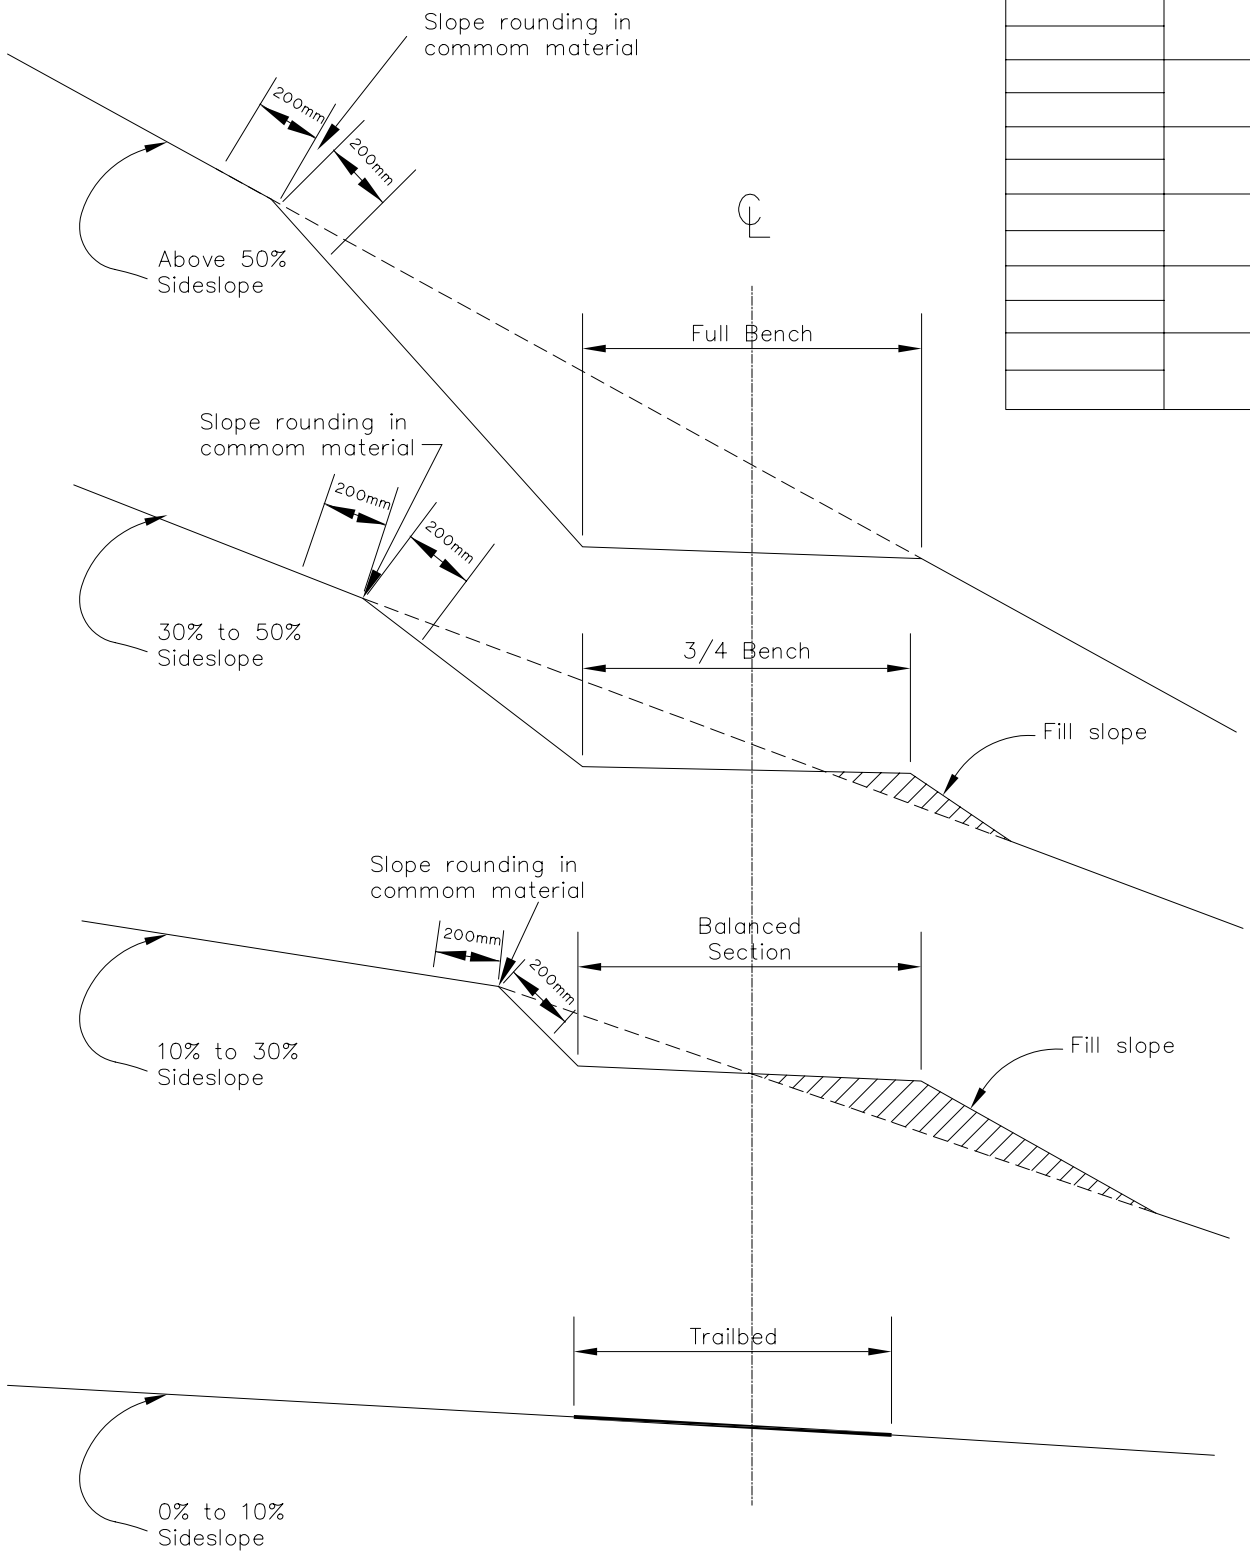

4/96

912–1