STATE	FOREST	PROJECT	SHEET NO.	TOTAL SHEETS
IDAHO	NEZ PERCE	SALMON RIVER RECREATION SITES		

CAREY CREEK
ALTERNATIVE 3

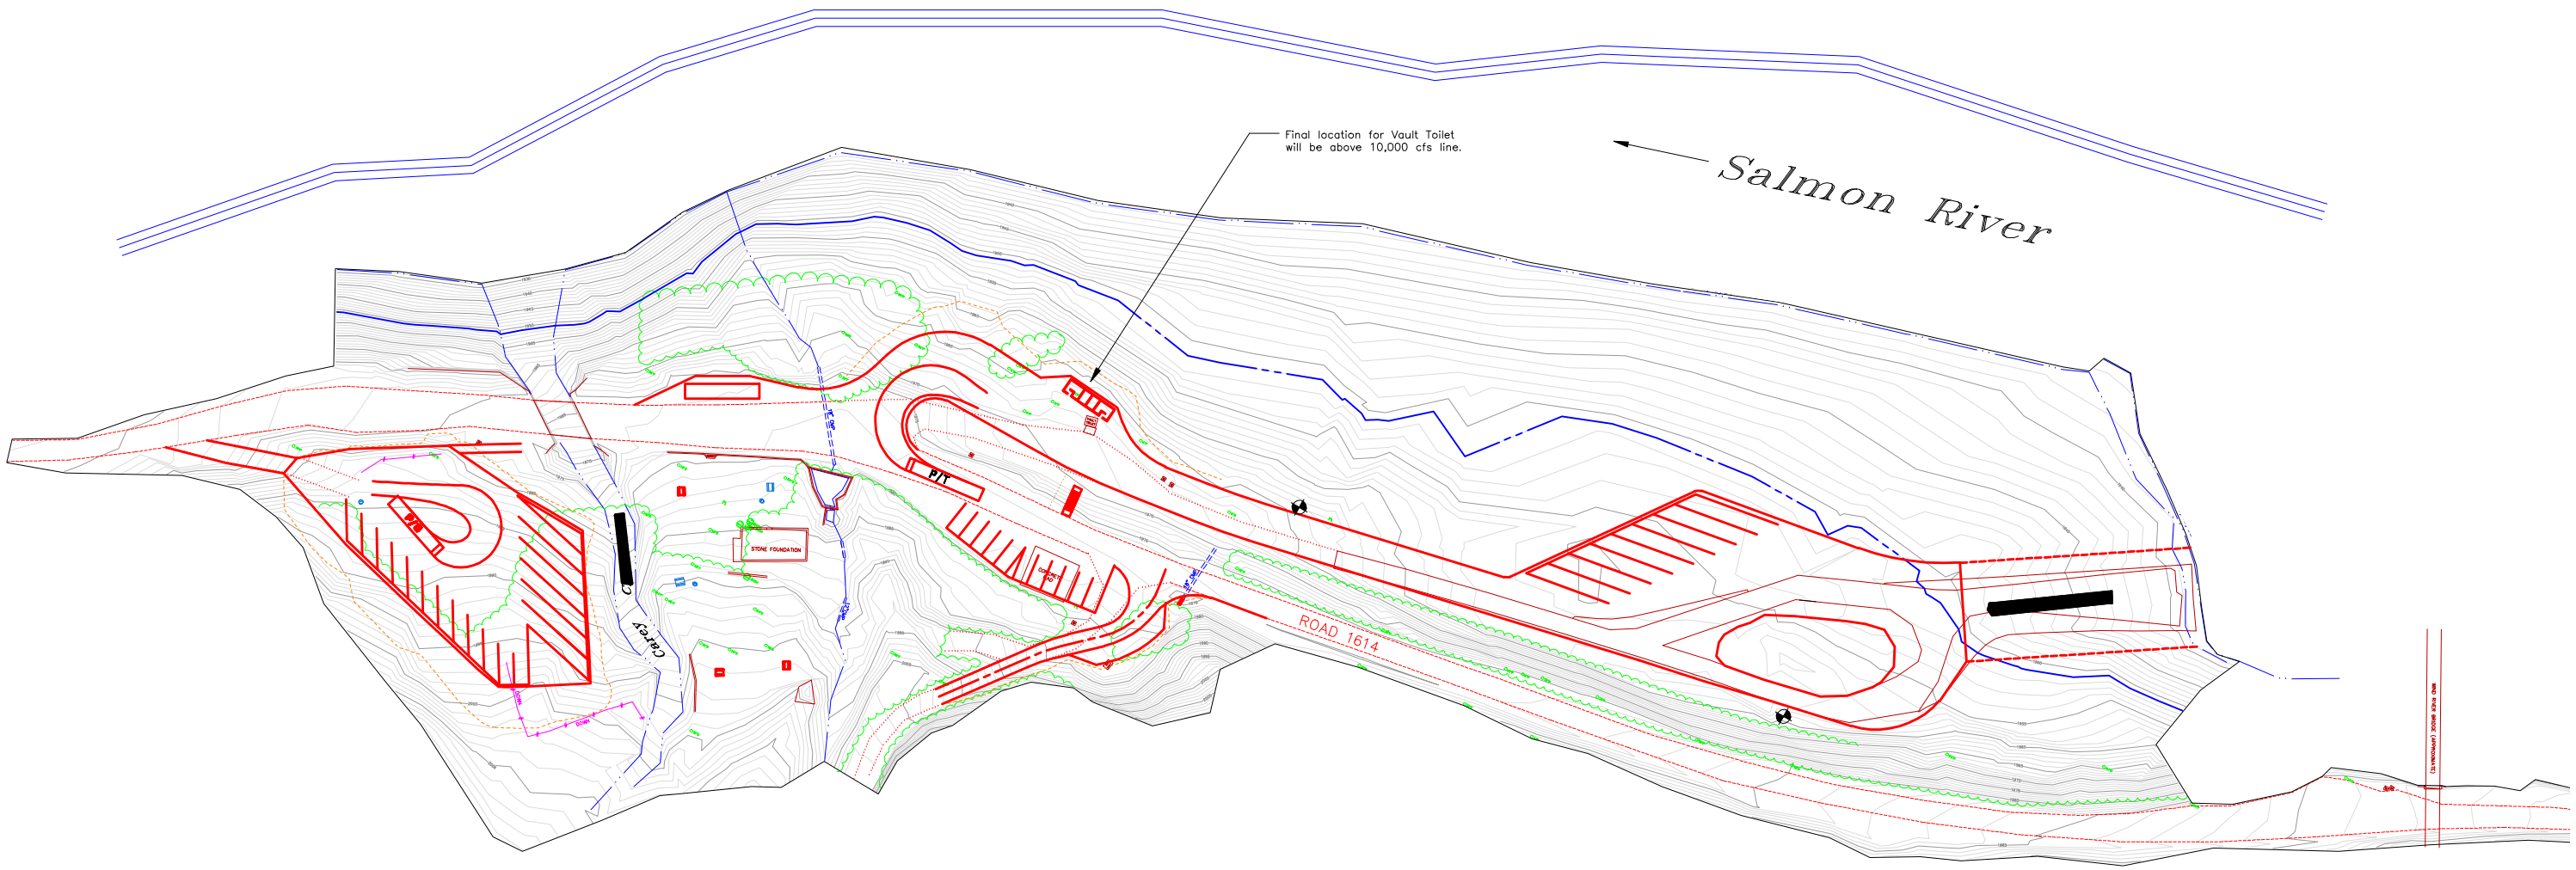

U.S. DEPARTMENT OF AGRICULTURE
FOREST SERVICE
REGION ONE

CAREY CREEK RECREATION SITE ALTERNATIVE 3

	BY:	DATE:	REVISIONS
DESIGNED:			
DRAWN:			
CHECKED:			

SUBMITTED: _____ DATE: _____
APPROVED: _____ DATE: _____

DJ&A, P.C.
CONSULTING ENGINEERS & LAND SURVEYORS
3323 Russell Street, Missoula, Montana 59801-5391
Phone 406/721-4389 Fax 406/549-6371