STATE	FOREST	PROJECT	SHEET NO.	TOTAL SHEETS
IDAHO	NEZ PERCE	SALMON RIVER RECREATION SITES		

WIND RIVER
ALTERNATIVE 2

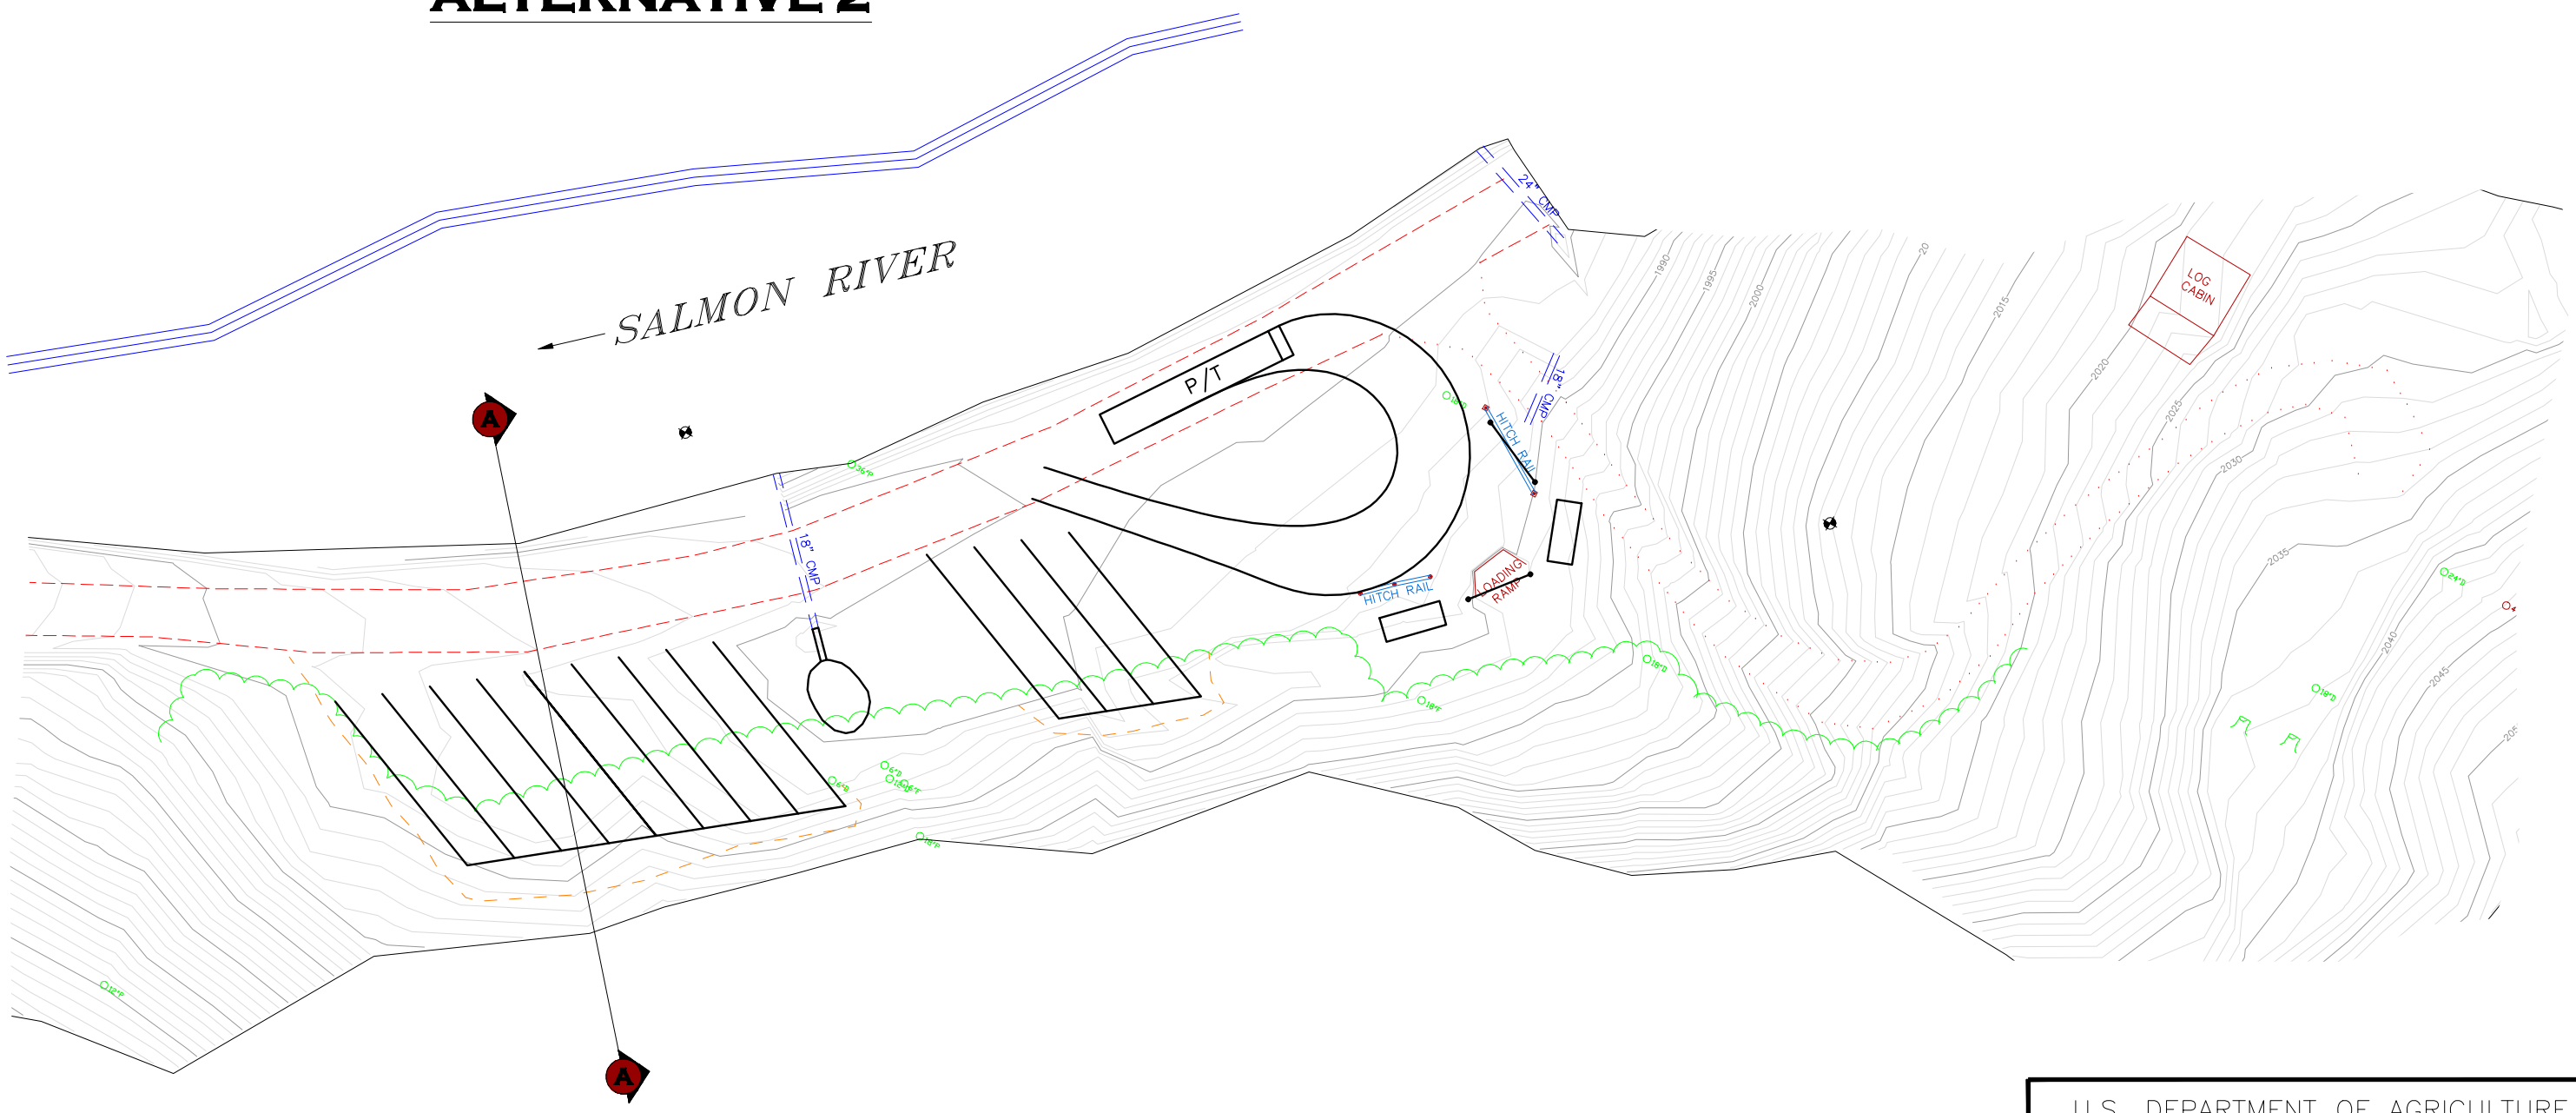

U.S. DEPARTMENT OF AGRICULTURE
FOREST SERVICE
REGION ONE

WIND RIVER RECREATION SITE ALTERNATIVE 2

	BY:	DATE:	REVISIONS
DESIGNED:	_	_	_
DRAWN:	_	_	_
CHECKED:	_	_	_

SUBMITTED: _ DATE: _
APPROVED: _ DATE: _

DJ&A, P.C.
CONSULTING ENGINEERS & LAND SURVEYORS
3200 Russell Street, Missoula, Montana 59801-5591
Phone 406/721-4369 Fax 406/549-5371