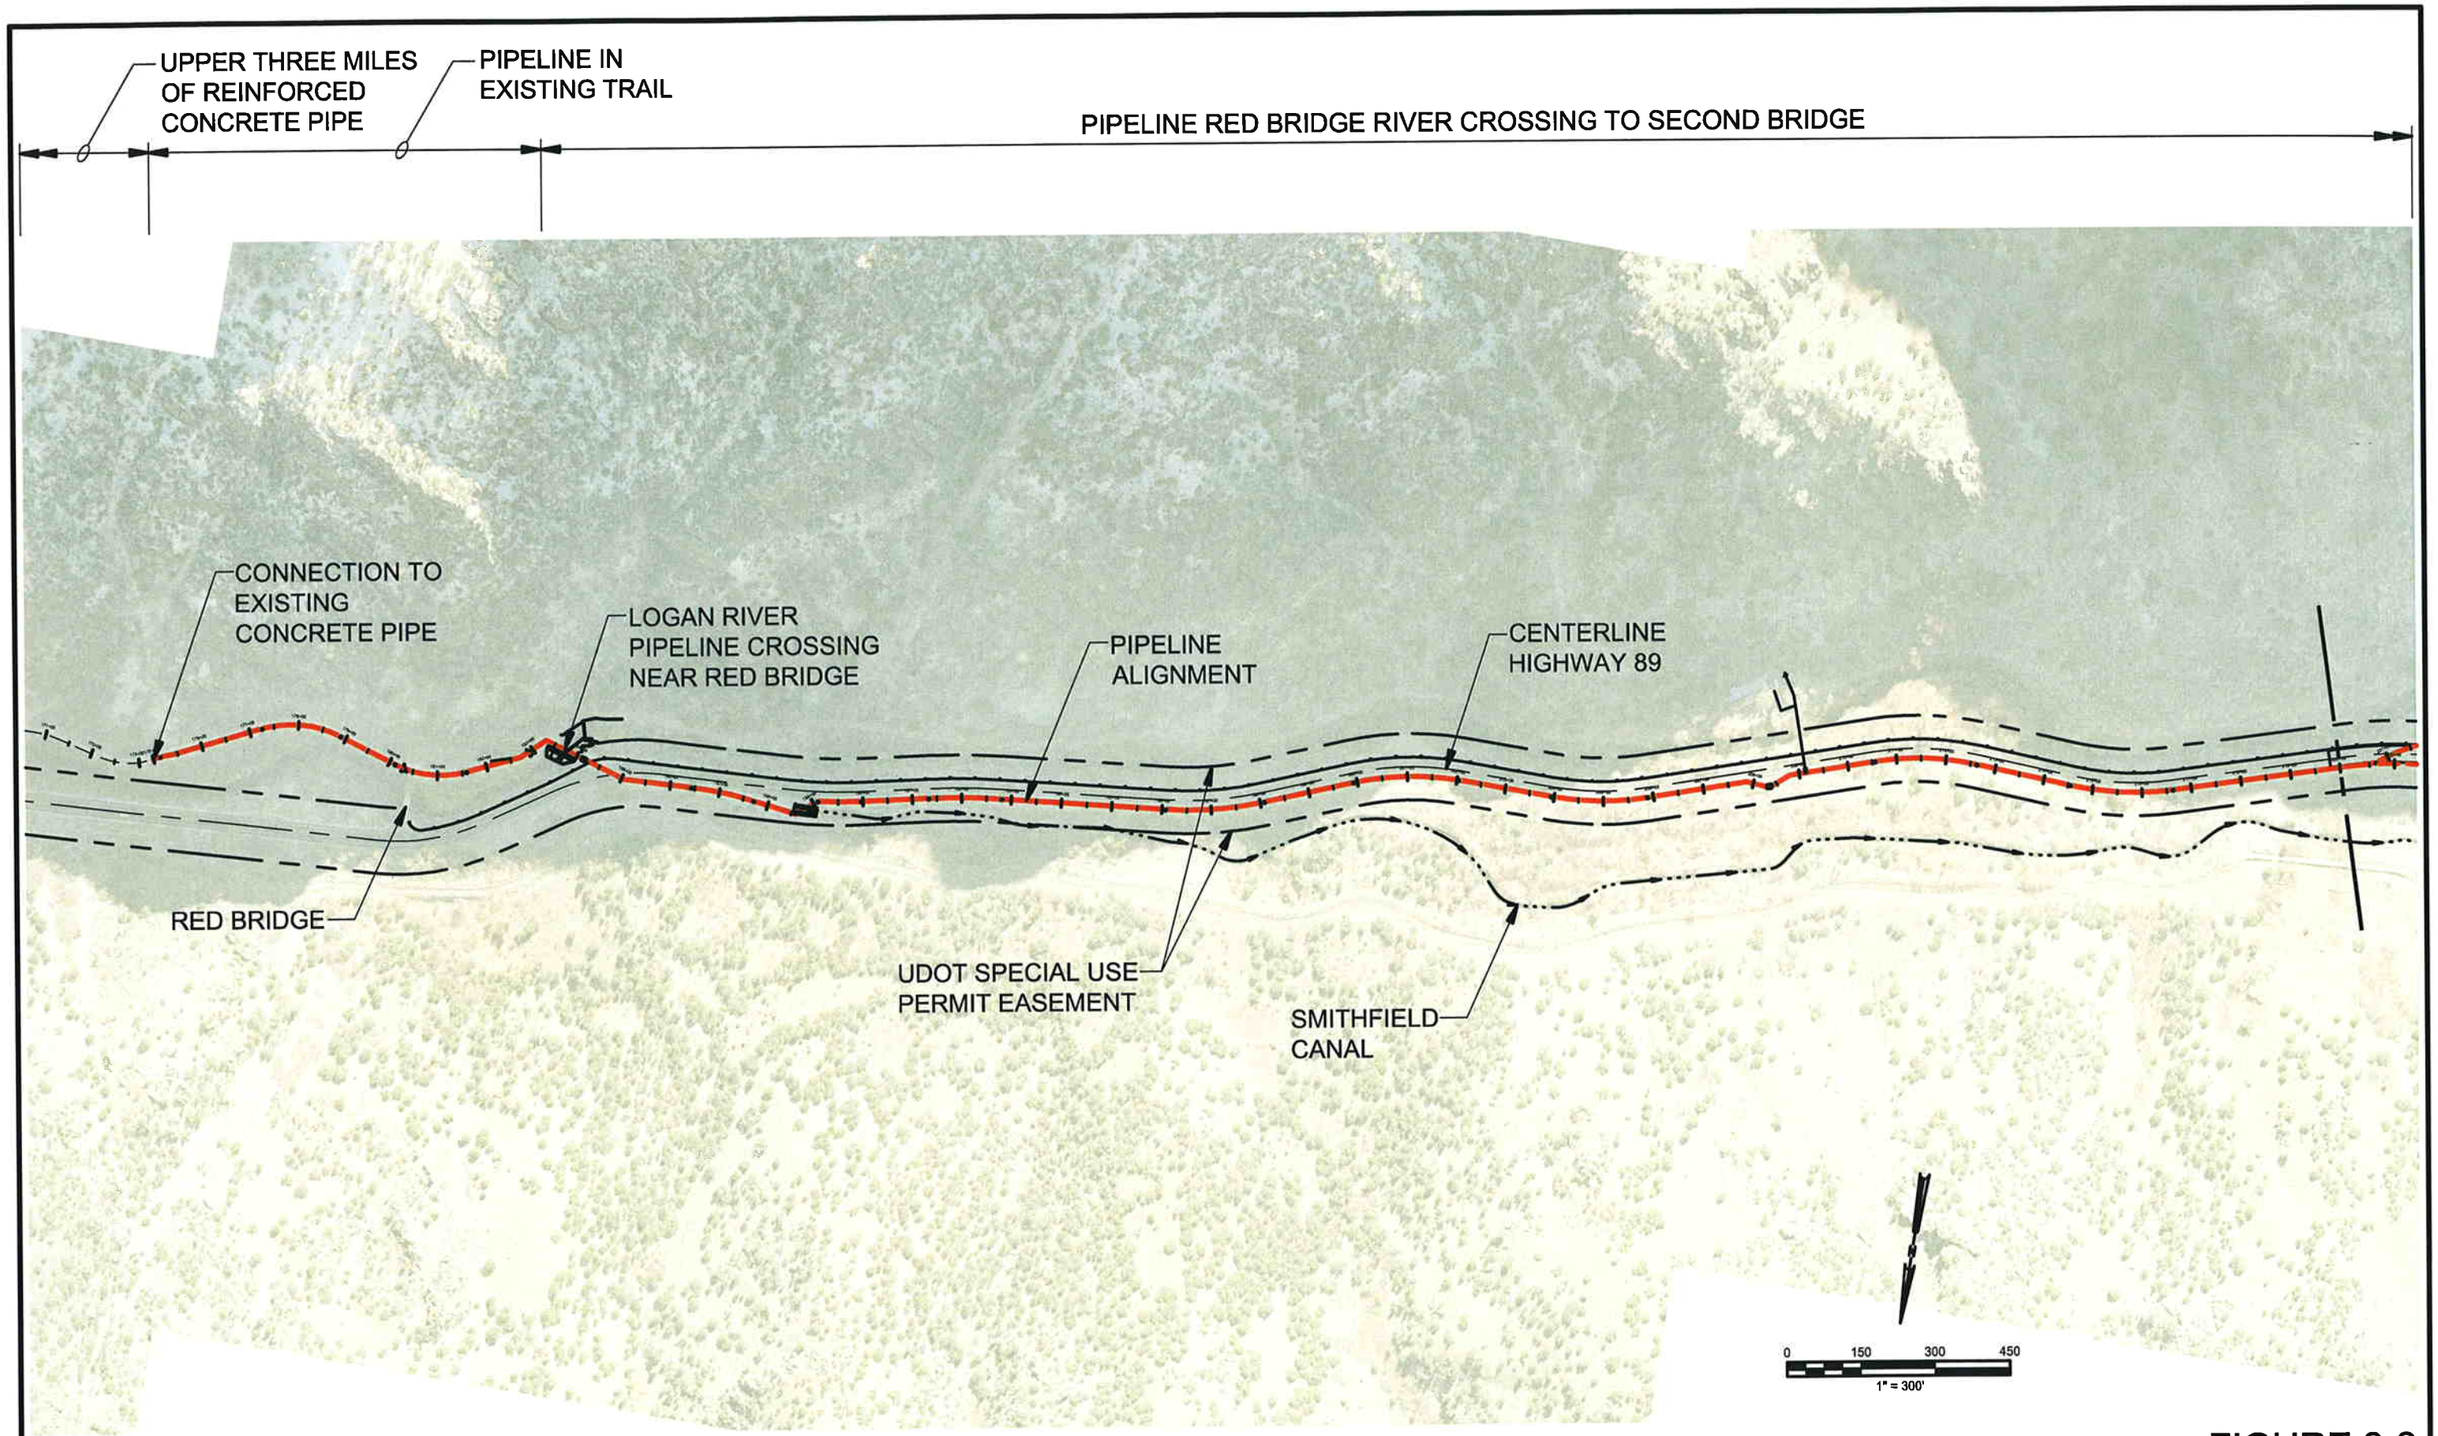

FIGURE 2-2
UPPER PORTION OF PIPE REPLACEMENT AREA

CH2MHILL