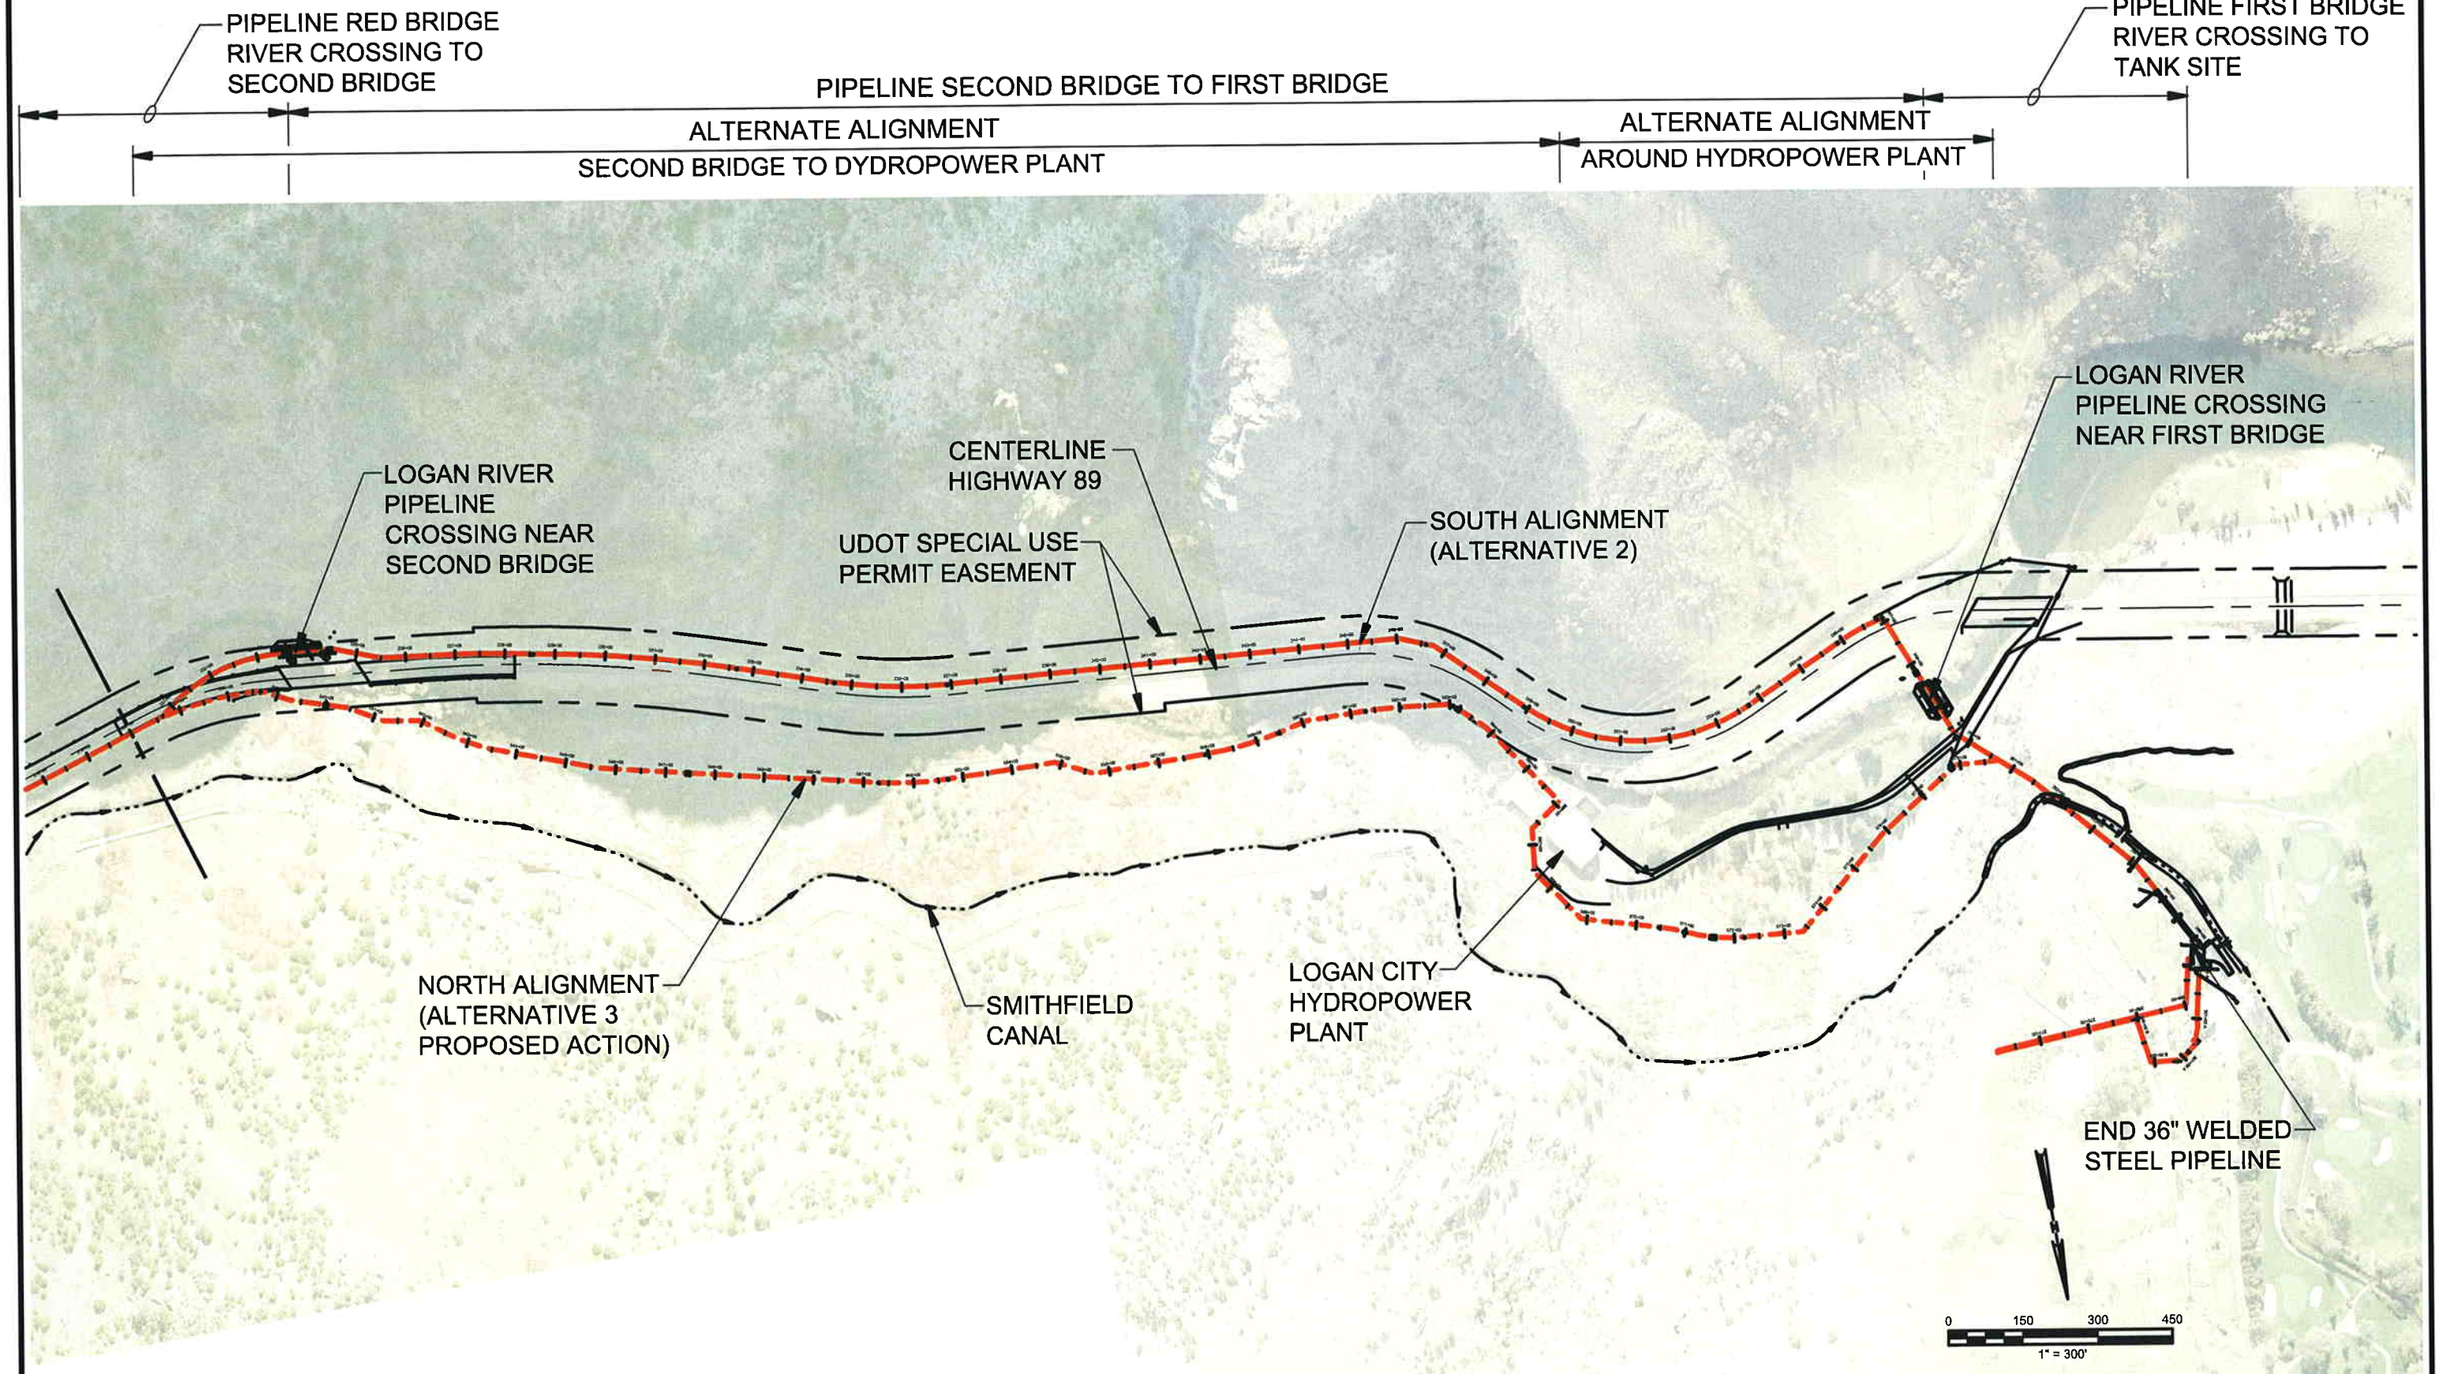

FIGURE 2-3
LOWER PORTION OF PIPE REPLACEMENT AREA

CH2MHILL