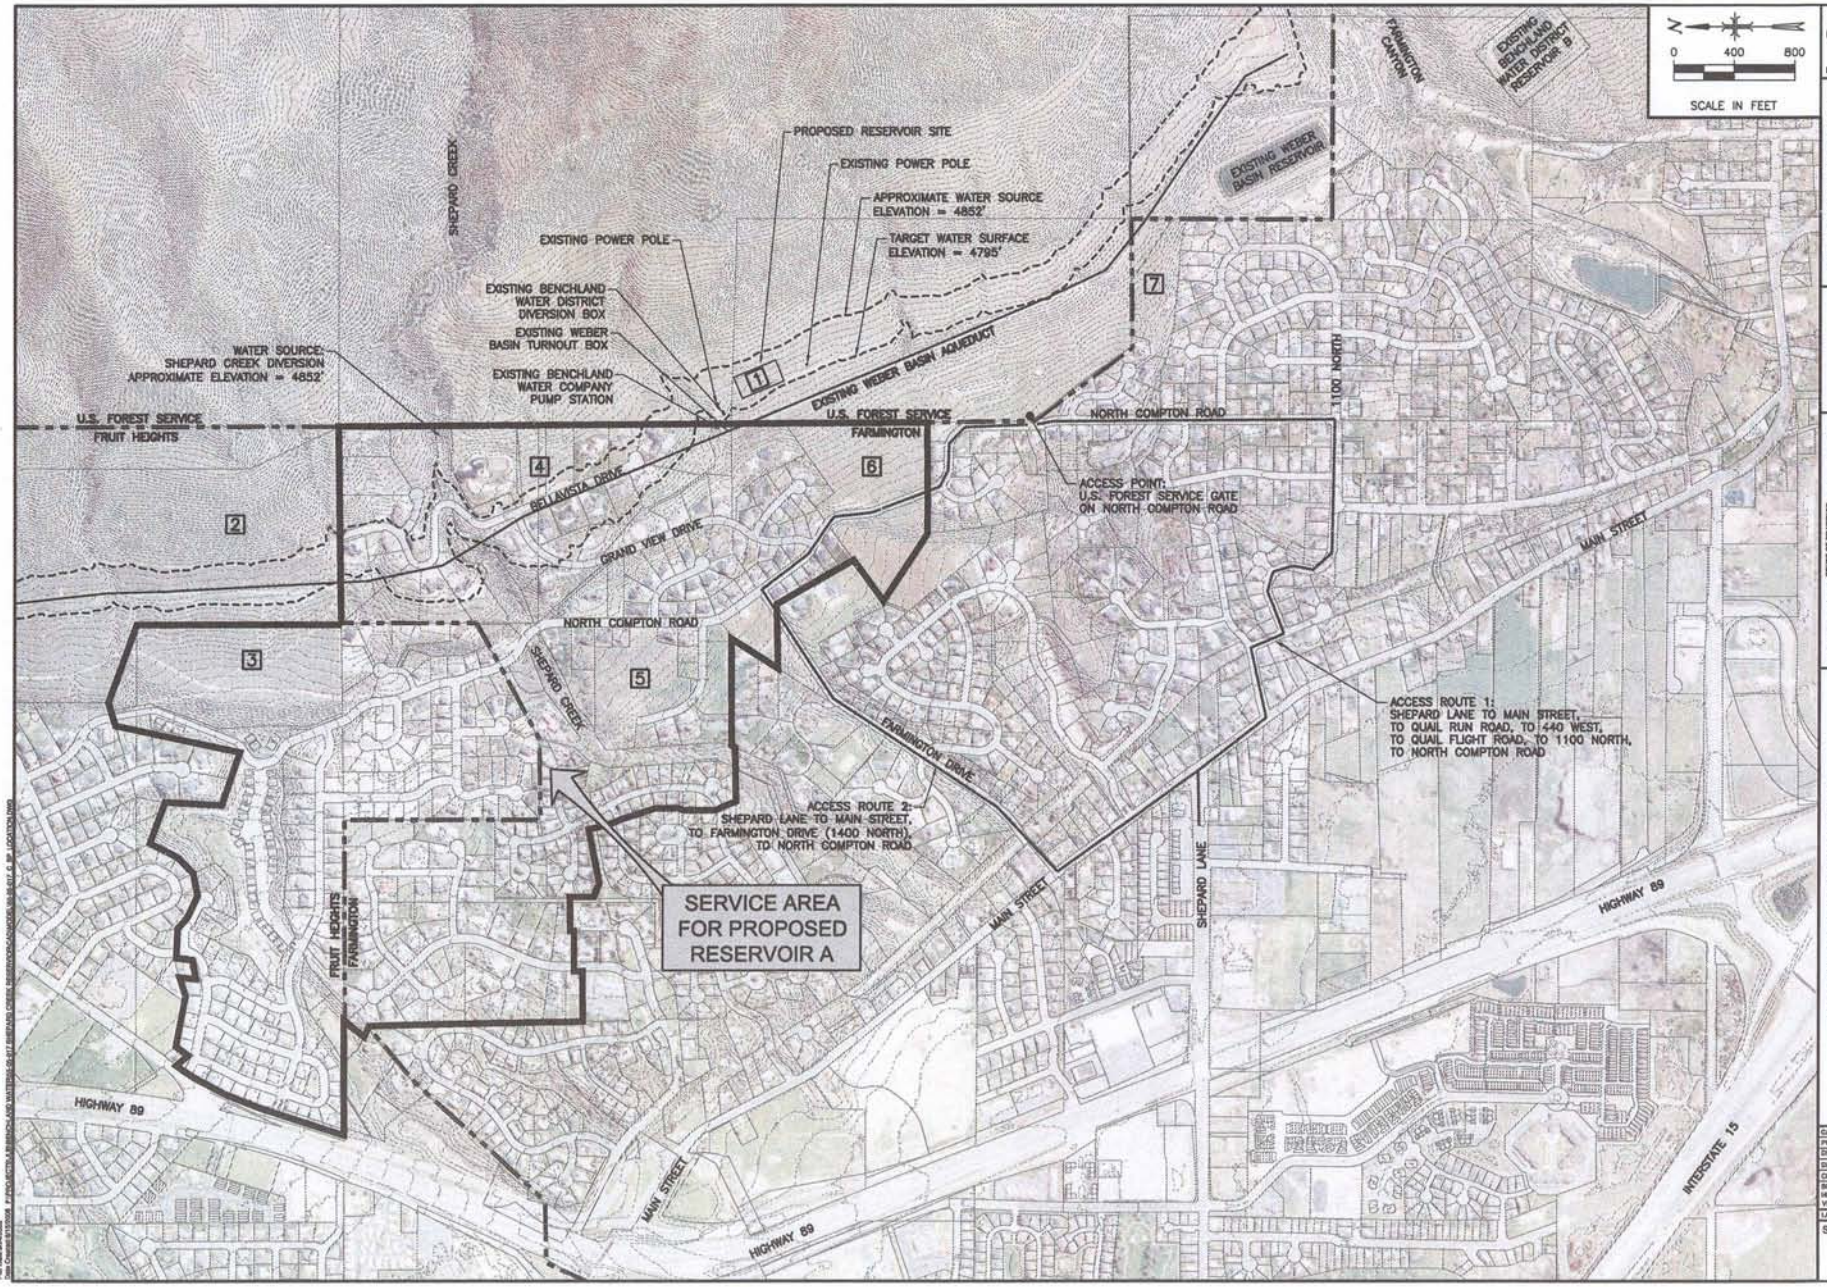

J-U-B Engineers • Surveyors • Planners

J-U-B ENGINEERS, Inc.
466 North 900 West
Kaysville, Utah 84037

Phone: 801.547.0393
Fax: 801.547.0397
www.jub.com

NO.	DESCRIPTION	BY	DATE
	REVISION		

ISSUE OF DRAWINGS
THIS DOCUMENT, AND THE IDEAS AND DESIGNS INCORPORATED HEREIN, AS AN INSTRUMENT OF PROFESSIONAL SERVICE, IS THE PROPERTY OF J-U-B ENGINEERS, Inc. AND IS NOT TO BE USED, IN WHOLE OR PART, FOR ANY OTHER PROJECT WITHOUT THE EXPRESS WRITTEN AUTHORIZATION OF J-U-B ENGINEERS, Inc.

SHEPARD CREEK RESERVOIR
BENCHLAND WATER DISTRICT

RESERVOIR PLAN

CAD FILE: 99-09-017_C_SP_LOCATION
PROJ. #: 99-09-017
DRAWN BY: TTD
DESIGN BY: TTD
CHECKED BY: BKW
SCALE OF SHEET
HOR SCALE: AS SHOWN
VER SCALE: AS SHOWN
LAST UPDATED: 9/04/2008

SHEET
C-101