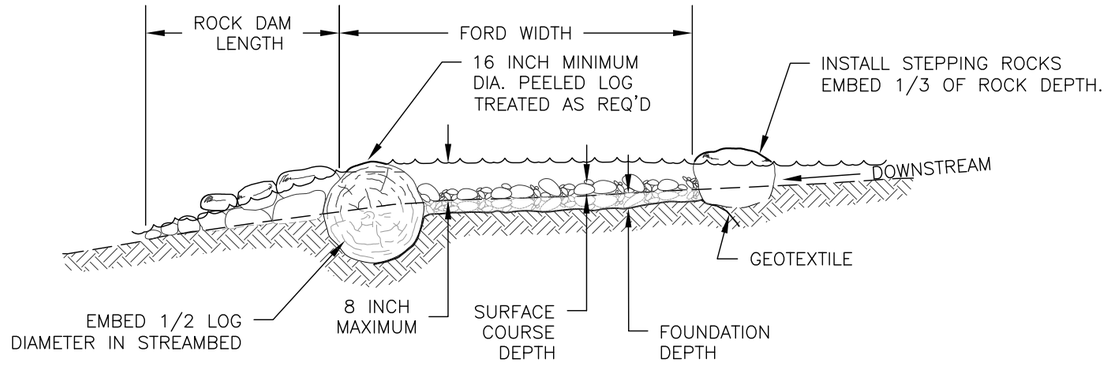

SECTION **A-A**

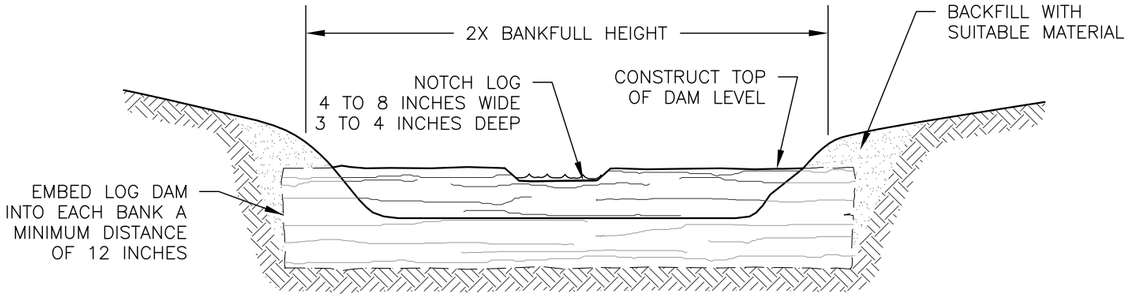

SECTION **B-B**

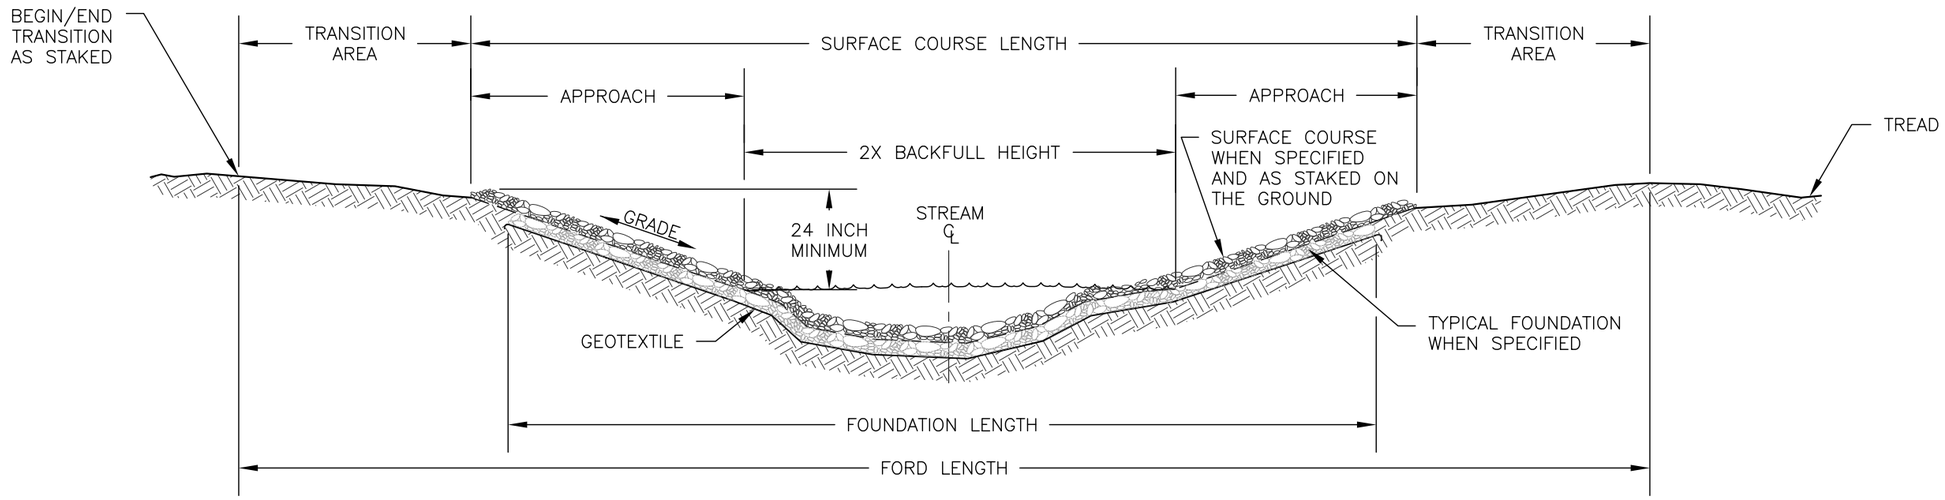

SECTION **C-C**

U.S. DEPARTMENT OF AGRICULTURE
FOREST SERVICE

STANDARD TRAIL PLAN

PROJECT NAME & LOCATION

DRAWING NAME **CONSTRUCTED FORD LOG STRUCTURE**

SECTION **917 - FORDS**

TYPICAL ID **LF2**

REVISION DATE **XX/XX/XX**

NO SCALE

DRAWING NO. **STD_917-30-02**

SHEET OF