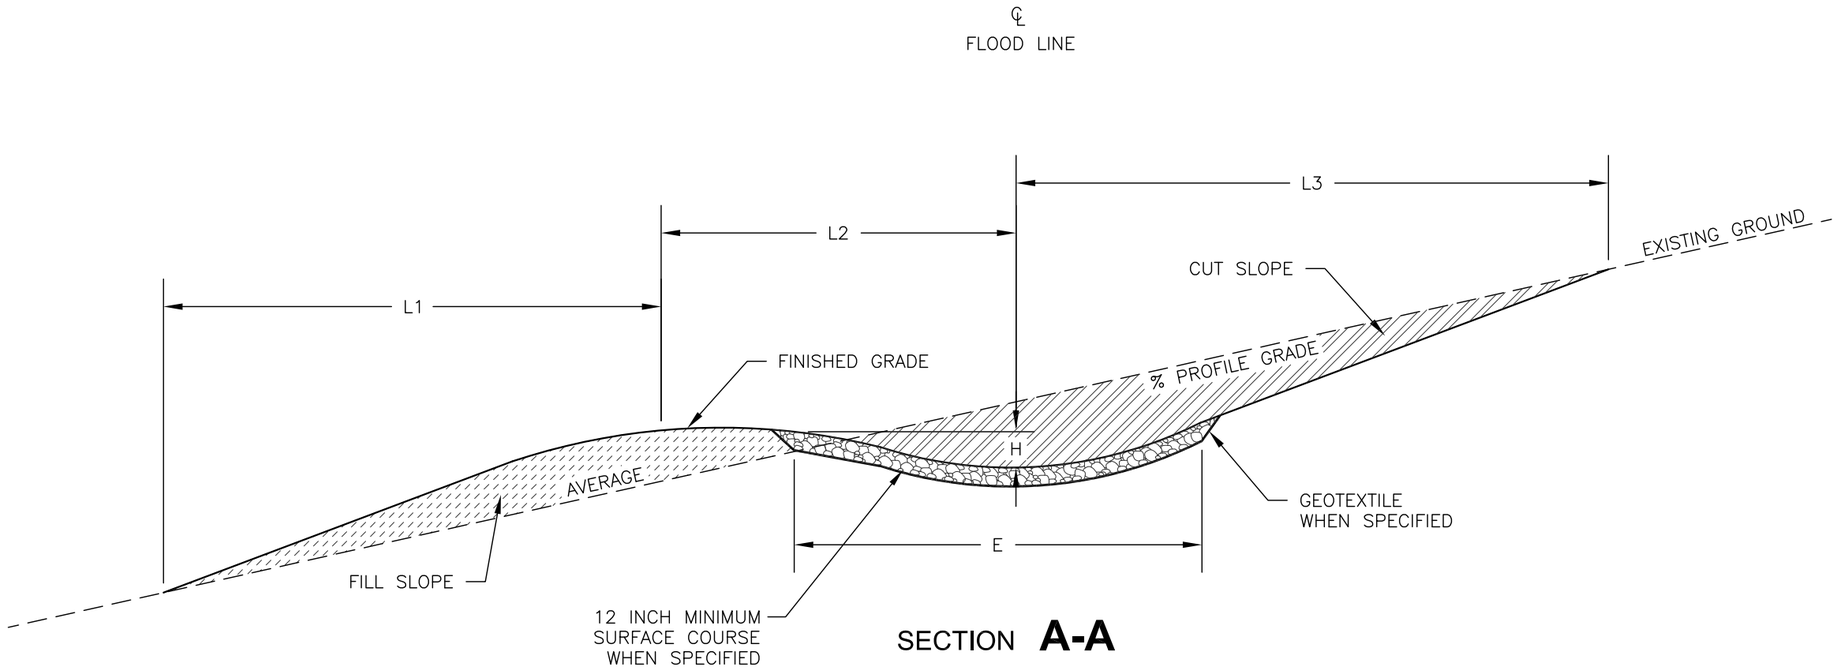

SECTION **A-A**

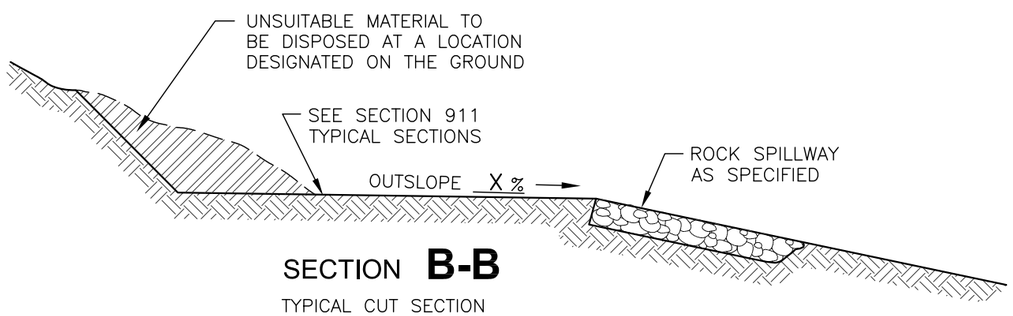

SECTION **B-B**

TYPICAL CUT SECTION

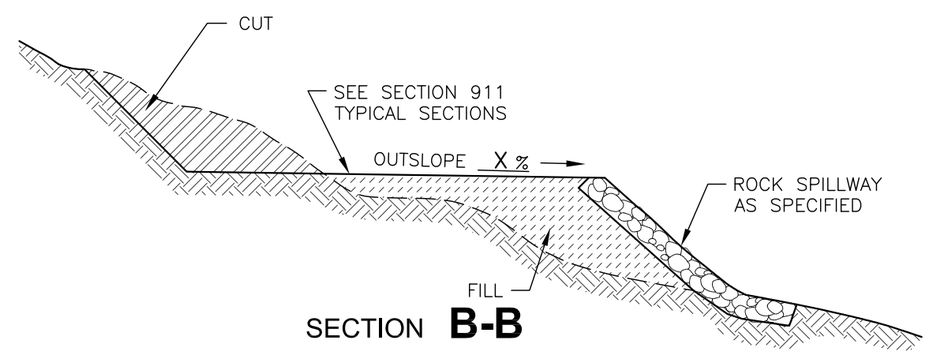

SECTION **B-B**

TYPICAL FILL SECTION

SHEET 2 OF 2

U.S. DEPARTMENT OF AGRICULTURE
FOREST SERVICE

STANDARD TRAIL PLAN

PROJECT NAME & LOCATION

DRAWING NAME **DRAIN DIP DETAILS**

SECTION **927 - DRAIN DIPS**

TYPICAL ID **DD2**

REVISION DATE **XX/XX/XX**

NO SCALE

DRAWING NO. **STD_927-10-02**

SHEET | OF