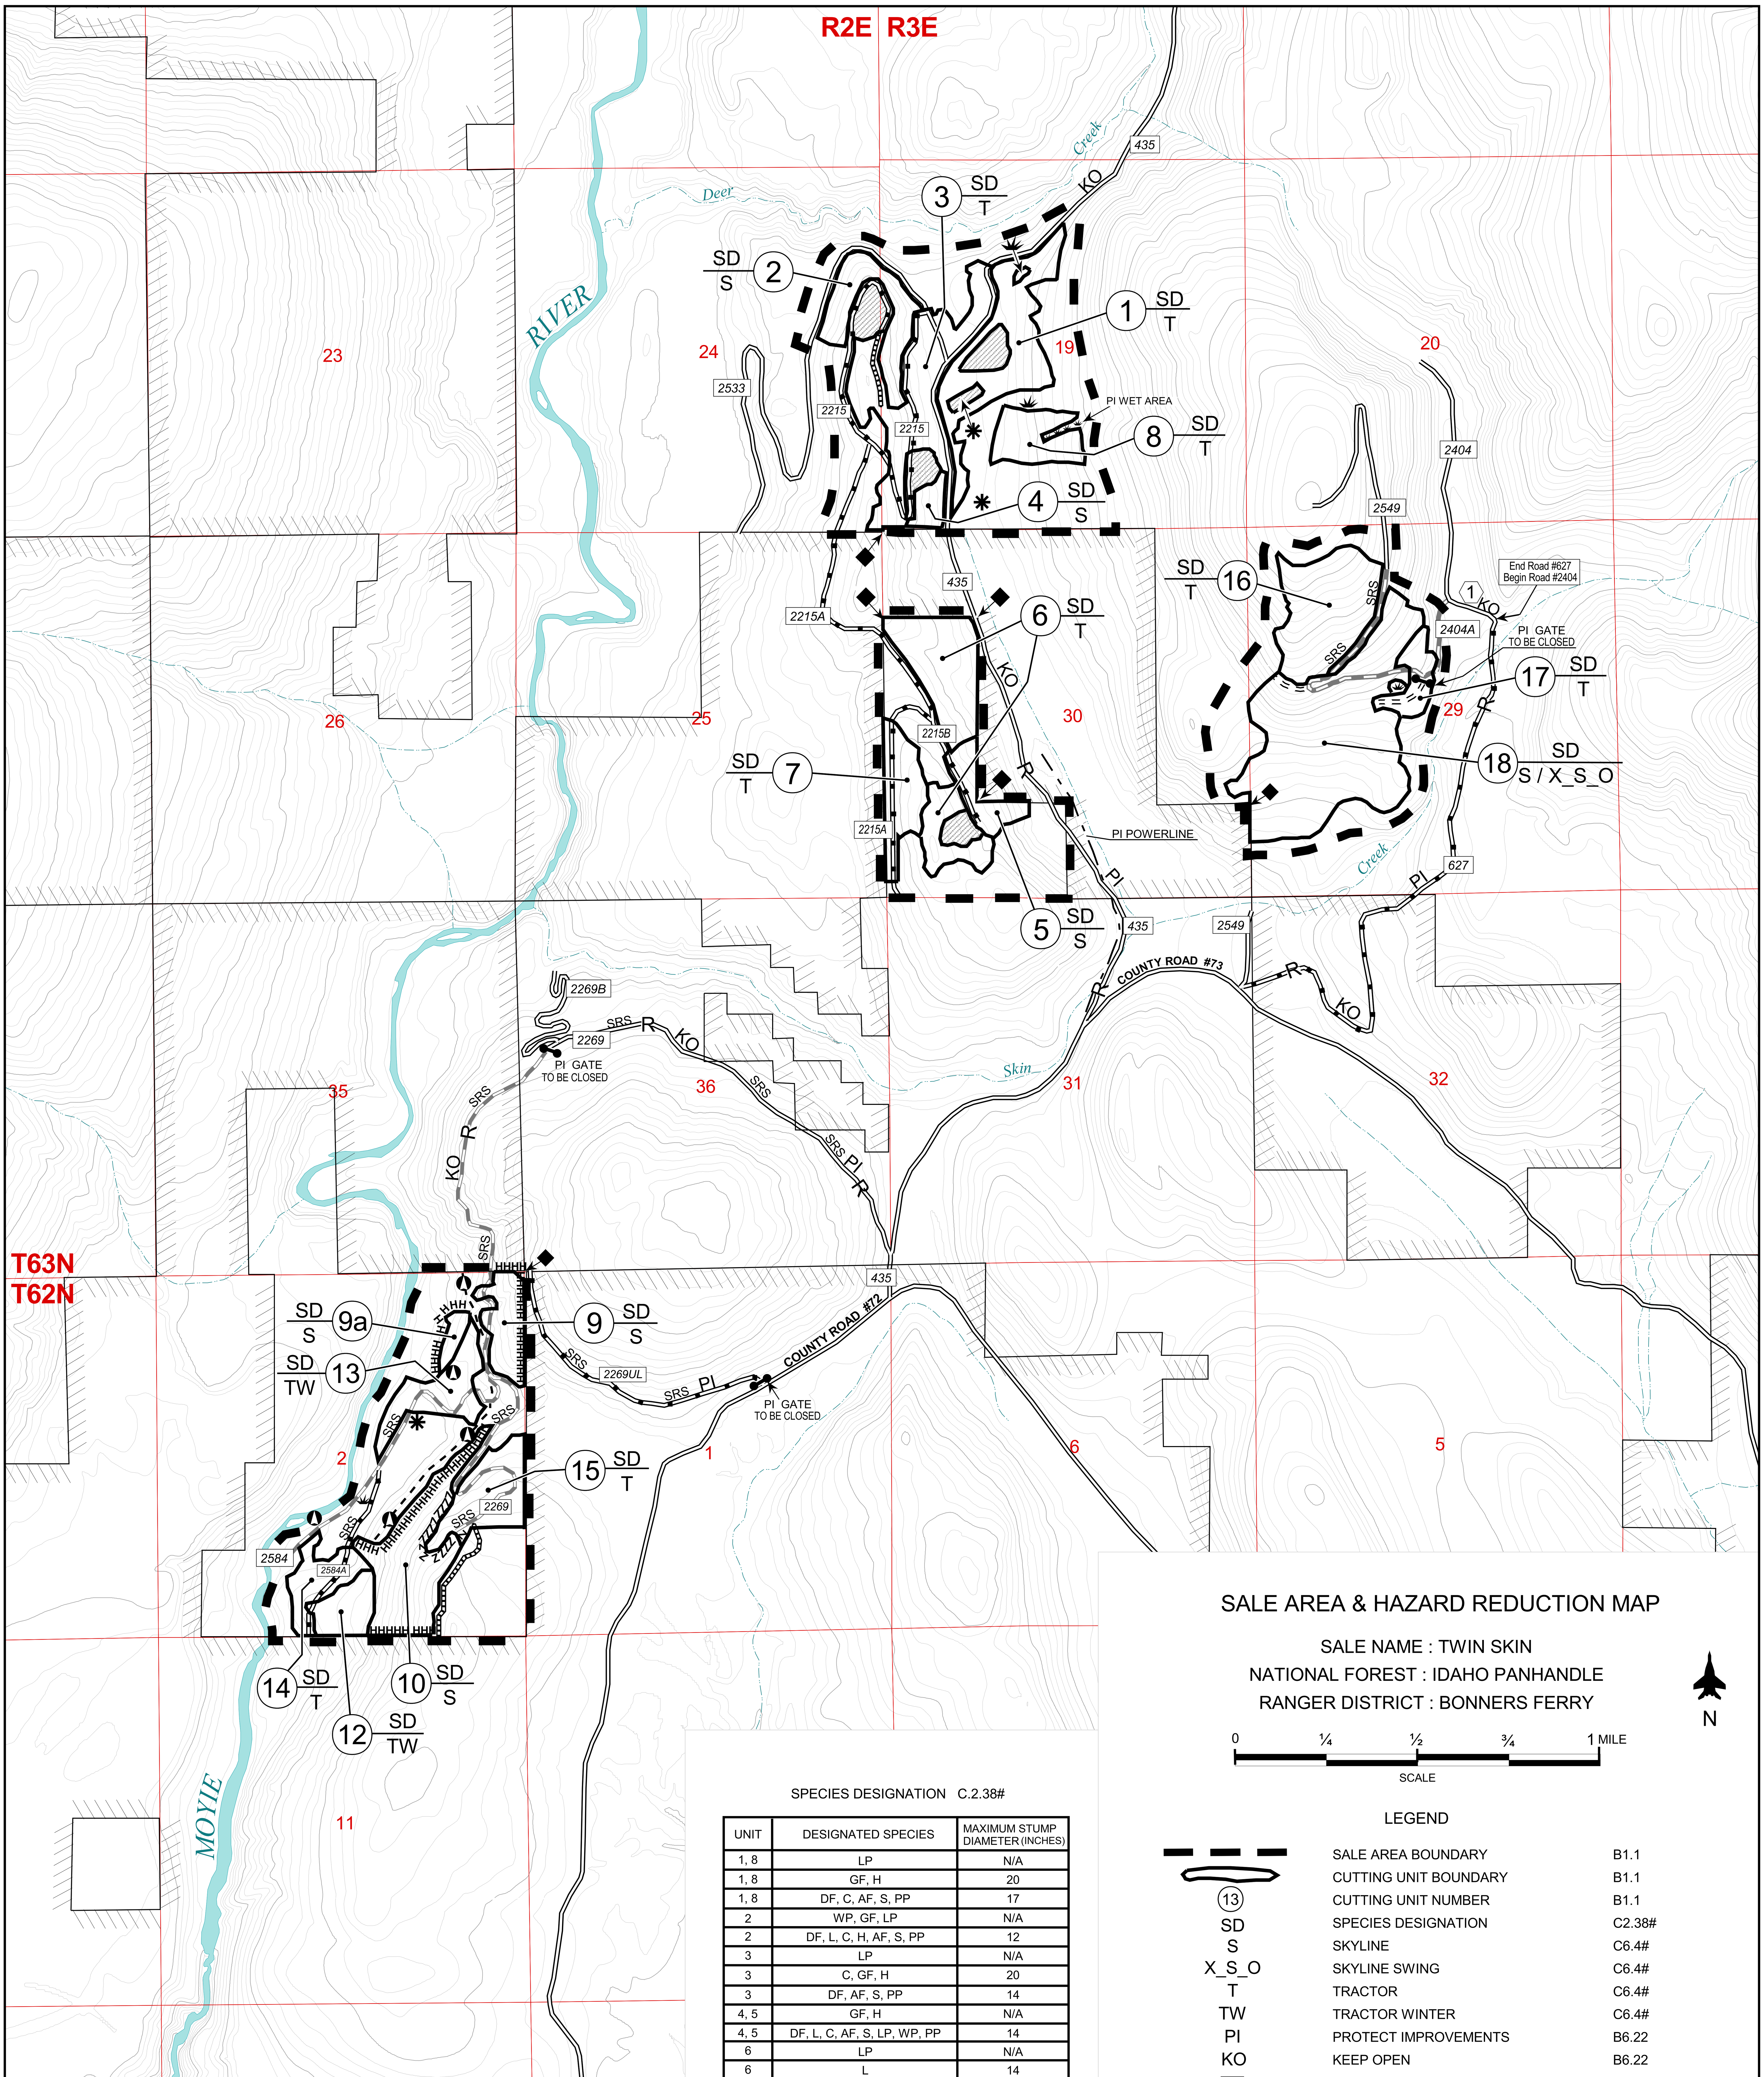

SALE AREA & HAZARD REDUCTION MAP

SALE NAME : TWIN SKIN

NATIONAL FOREST : IDAHO PANHANDLE

RANGER DISTRICT : BONNERS FERRY

N

0 ¼ ½ ¾ 1 MILE

SCALE

HAZARD REDUCTION & SITE PREPARATION C6.7#

UNIT	1	2	3	4	5	6	7	8	9	9a	10	12	13	14	15	16	17	18
LIMB & LOP	X	X	X	X	X	X	X	X	X	X	X	X	X	X	X	X	X	X
SITE PREP SLASHING				X	X										X			
FELL DAMAGED RESIDUALS	X	X	X	X	X	X	X	X	X	X	X	X	X	X	X	X	X	X
LEAVE TREE PROTECTION									X	X	X							
FIRELINE CONSTRUCTION									X	X	X							
LANDING PILING	X	X	X	X	X	X	X	X	X	X	X	X	X	X	X	X	X	X

HHHH CONSTRUCT HAND FIRELINE

ZZZZZ CONSTRUCT MACHINE FIRELINE

SPECIES DESIGNATION C.2.38#

UNIT	DESIGNATED SPECIES	MAXIMUM STUMP DIAMETER (INCHES)
1, 8	LP	N/A
1, 8	GF, H	20
1, 8	DF, C, AF, S, PP	17
2	WP, GF, LP	N/A
2	DF, L, C, H, AF, S, PP	12
3	LP	N/A
3	C, GF, H	20
3	DF, AF, S, PP	14
4, 5	GF, H	N/A
4, 5	DF, L, C, AF, S, LP, WP, PP	14
6	LP	N/A
6	L	14
6	DF, C, GF, H, AF, S, WP, PP	18
7	C, GF, H, LP	N/A
7	DF, L, AF, S, WP, PP	17
9, 10	GF, LP	N/A
9, 10	DF	20
9, 10	L, C, H, AF, S, WP, PP	14
9a	GF, H, LP	N/A
9a	DF, L, C, AF, S, WP, PP	14
12, 13	GF, H, LP, AF, S	N/A
12, 13	DF, L, C, WP, PP	17
14	LP	N/A
14	GF, DF, L, C, H, AF, S, WP, PP	12
15	GF, H, LP	N/A
15	DF, C, AF, S, PP	20
16	LP	N/A
16	GF, DF, C, H, AF, S	12
17	GF, LP	N/A
17	DF, L, C, H, AF, S, WP, PP	12
18	GF	N/A
18	LP, DF, C, H, AF, S	13

LEGEND

SYMBOL	DESCRIPTION	REFERENCE
	SALE AREA BOUNDARY	B1.1
	CUTTING UNIT BOUNDARY	B1.1
13	CUTTING UNIT NUMBER	B1.1
SD	SPECIES DESIGNATION	C2.38#
S	SKYLINE	C6.4#
X_S_O	SKYLINE SWING	C6.4#
T	TRACTOR	C6.4#
TW	TRACTOR WINTER	C6.4#
PI	PROTECT IMPROVEMENTS	B6.22
KO	KEEP OPEN	B6.22
397A	EXISTING TRANSPORTATION SYSTEM	B5.12
	SPECIFIED ROAD RECONSTRUCTION	B5.2, A7
	ROAD RECONDITIONING	C5.312#
=R=R=R=	HAULING RESTRICTED	C5.12#
= = = = = = = =	EXISTING TEMPORARY ROAD	B5.1
	TEMPORARY ROAD CONSTRUCTION	B5.1
	PROTECT STREAMCOURSE	B6.5
	PI GATE, "TO BE CLOSED"	B6.22, C5.41#
	PI WET AREA	C6.62#
	PI POWERLINES	B6.22
	PI ARCHEOLOGICAL SITE	C6.24#
SRS	SRS SYSTEM ROAD STABILIZATION	C5.419#
	PI SURVEY MONUMENT	C6.23
	PI ARCHEOLOGICAL SITE	C6.24#
	PI SENSITIVE PLANTS	C6.24#
	OTHER OWNERSHIP	B6.22
1	BORROW SOURCE	A9
	PI EXISTING PLANTATION	B6.22

Spike 8/2008