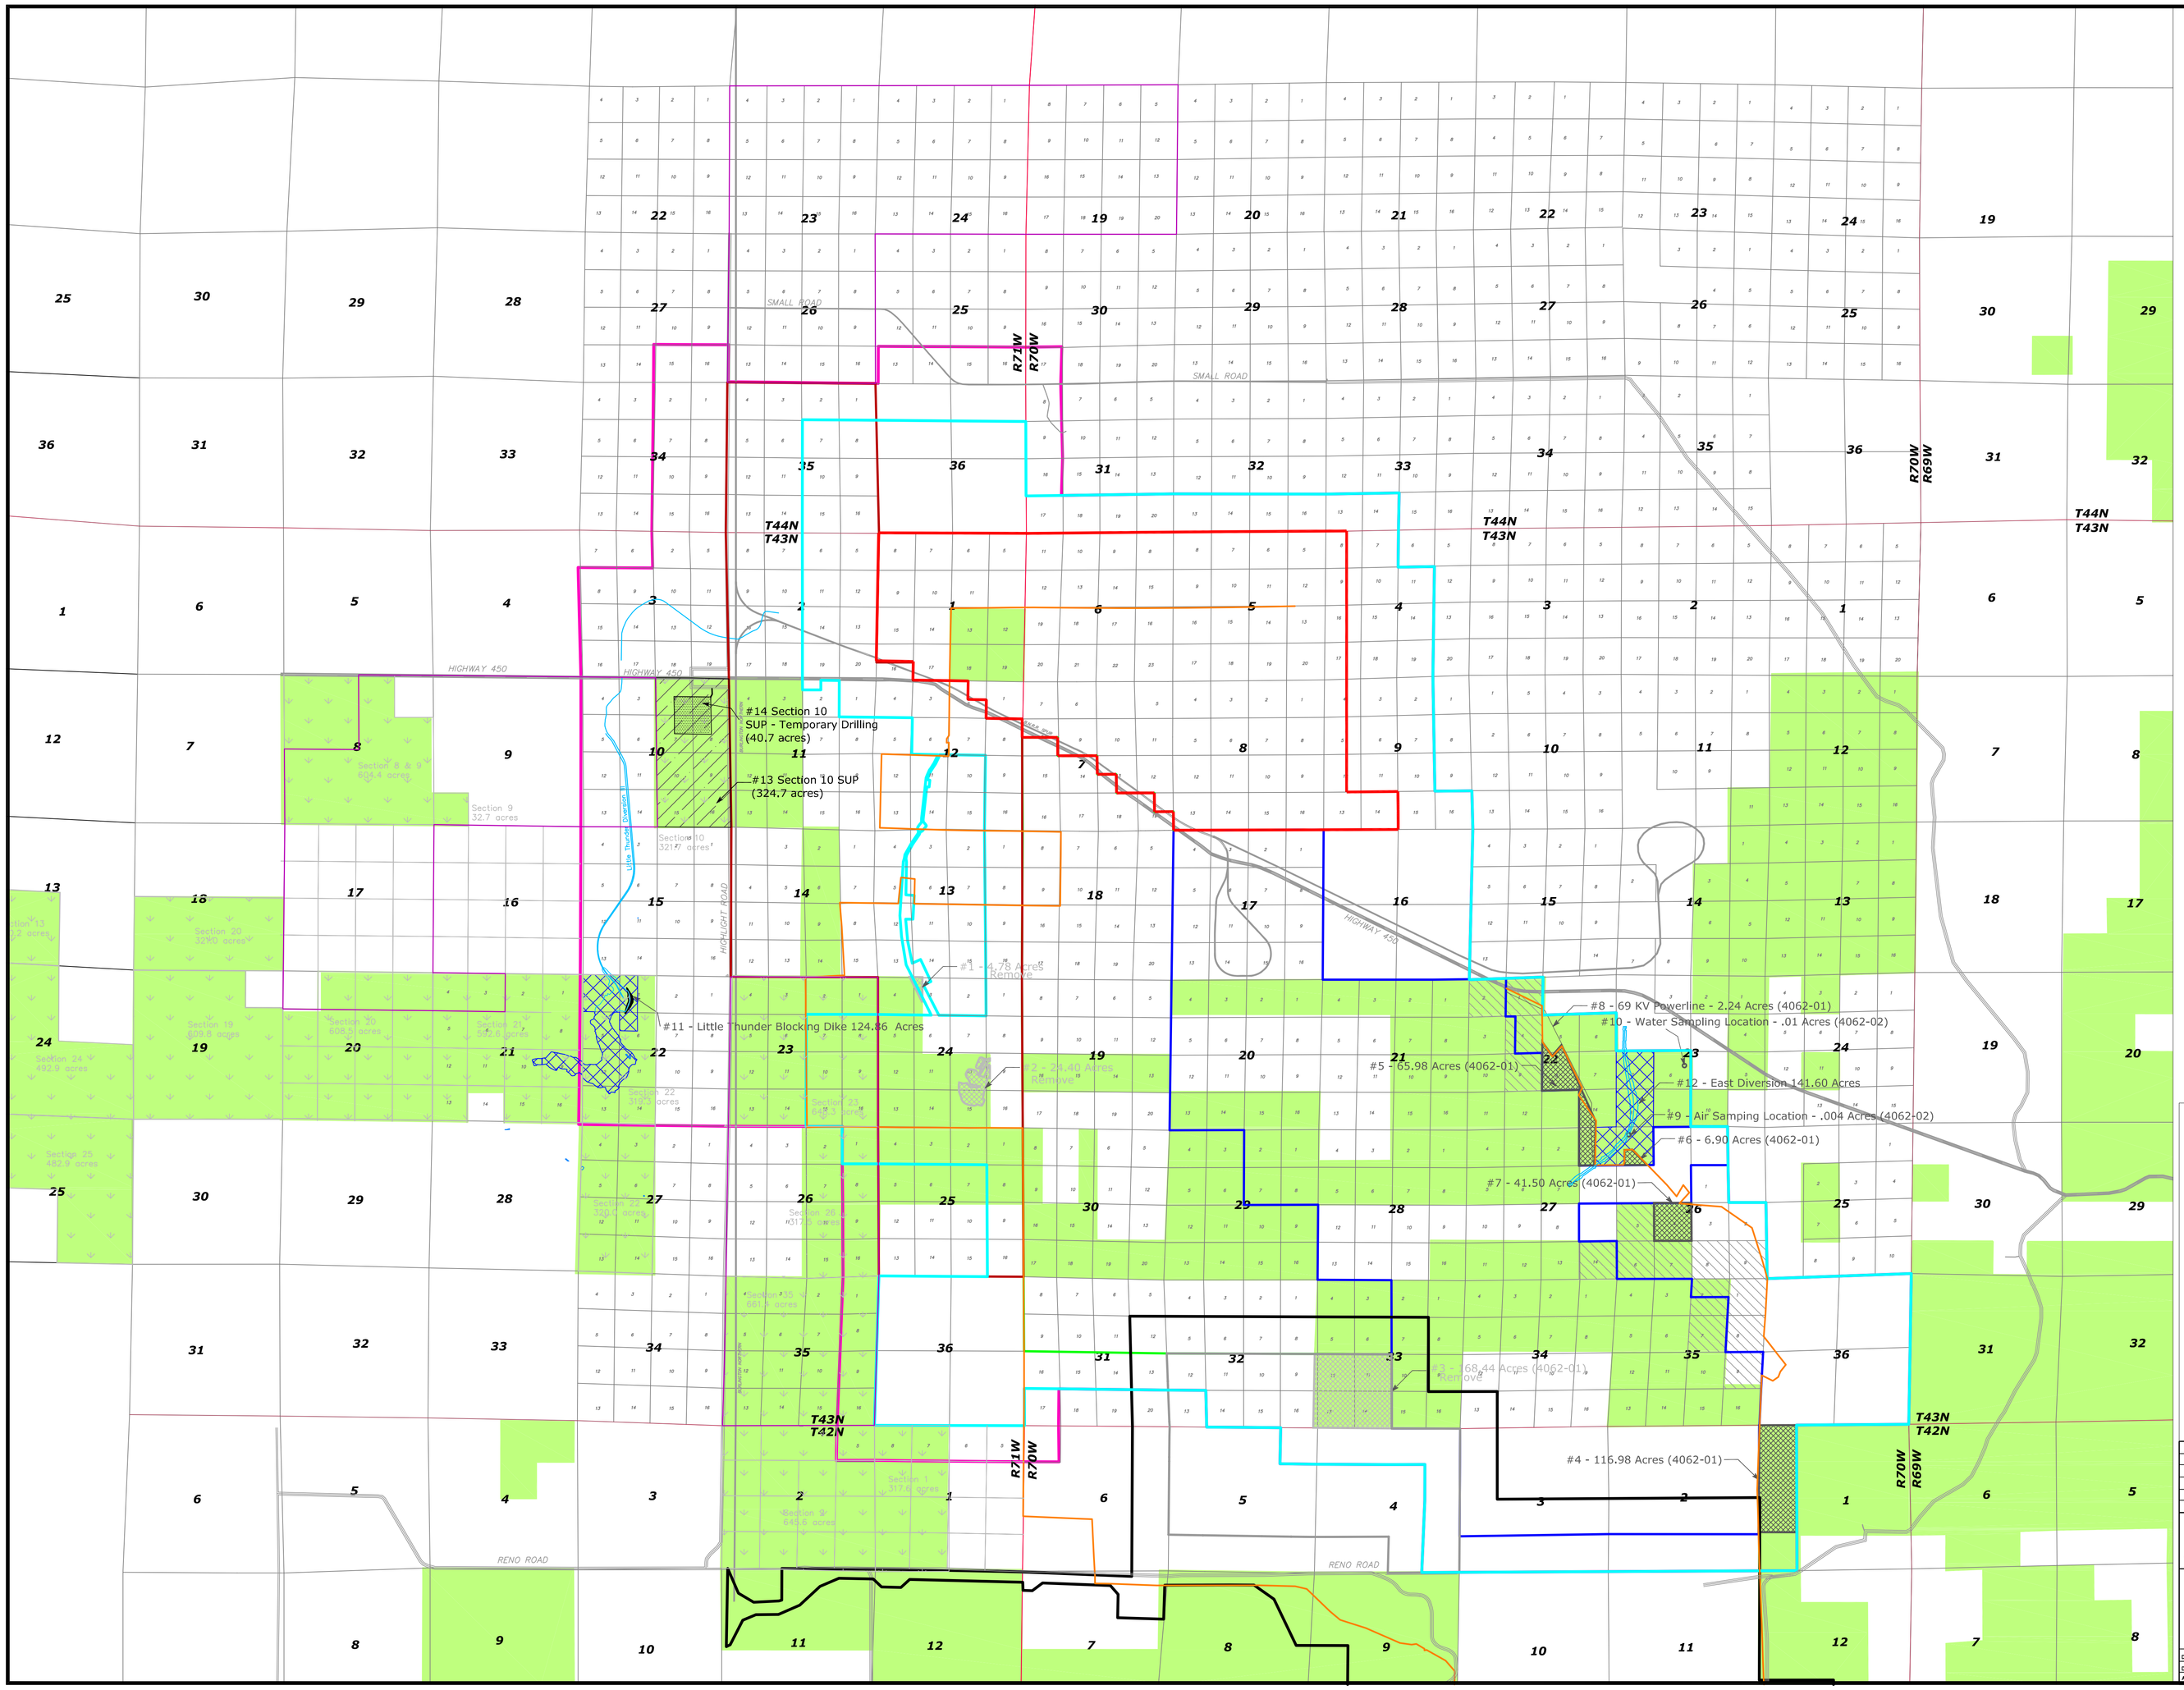
#14 Section 10
SUP - Temporary Drilling
(40.7 acres)
#13 Section 10 SUP
(324.7 acres)
#11 - Little Thunder Blocking Dike 124.06 Acres
#1 - 4.70 Acres
Remove
#2 - 24.40 Acres
Remove
#3 - 68.44 Acres (4062-01)
Remove
#4 - 116.98 Acres (4062-01)
#5 - 65.98 Acres (4062-01)
#6 - 6.90 Acres (4062-01)
#7 - 41.50 Acres (4062-01)
#8 - 69 KV Powerline - 2.24 Acres (4062-01)
#9 - Air Samping Location - .004 Acres (4062-02)
#10 - Water Sampling Location - .01 Acres (4062-02)
#12 - East Diversion 141.60 Acres
HIGHWAY 450
SMALL ROAD
HIGHLIGHT ROAD
RENO ROAD
Little Thunder Diversion
T44N
T43N
T43N
T42N
R71W
R70W
R69W
N
LEGEND
Black Thunder Permit Boundary
Proposed Black Thunder Amendment Permit Boundary
North Rochelle Permit Boundary
Black Thunder Coal Lease Boundary
West Black Thunder Coal Lease Boundary
Thundercloud Coal Lease Boundary
Little Thunder Coal Lease
North Roundup Coal Lease (North Rochelle Mine)
BTM Lease applications
Boundary Fence Line
U.S. Forest Service Surface Ownership
U.S. Forest Service Scoria Contract No. 2
U.S. Forest Service Special Use Permit
New Diversion Special Use Permit
Section 10 Special Use Permit
Path: Env:\Forest Service\BTM SUP\Forest Service Base12-05
Thunder Basin Coal Company
Black Thunder Mine
Wright, Wyoming 82732
Permit No. 233
USFS Special Use Map
Designed/Engineered by: LRC
Drawn by: LRC
Approved/Checked by: LRC
Scale: 1" = 2500'
Date: 1-30-06
Sheet No.
File: Forest Service Base 12-05
Topo Date: NA
Contour Interval: NA