TALUS OR ROCK SECTION

TYPICAL ID	TREAD WIDTH	SHOULDER WIDTH		GEOTEXTILE TYPE	BASE COURSE		SURFACE COURSE		COMMENTS
		UPHILL	DOWNHILL		TYPE	DEPTH	TYPE	DEPTH	
TAS–1				G	B		S		

N/A WHEN NOT APPLICABLE

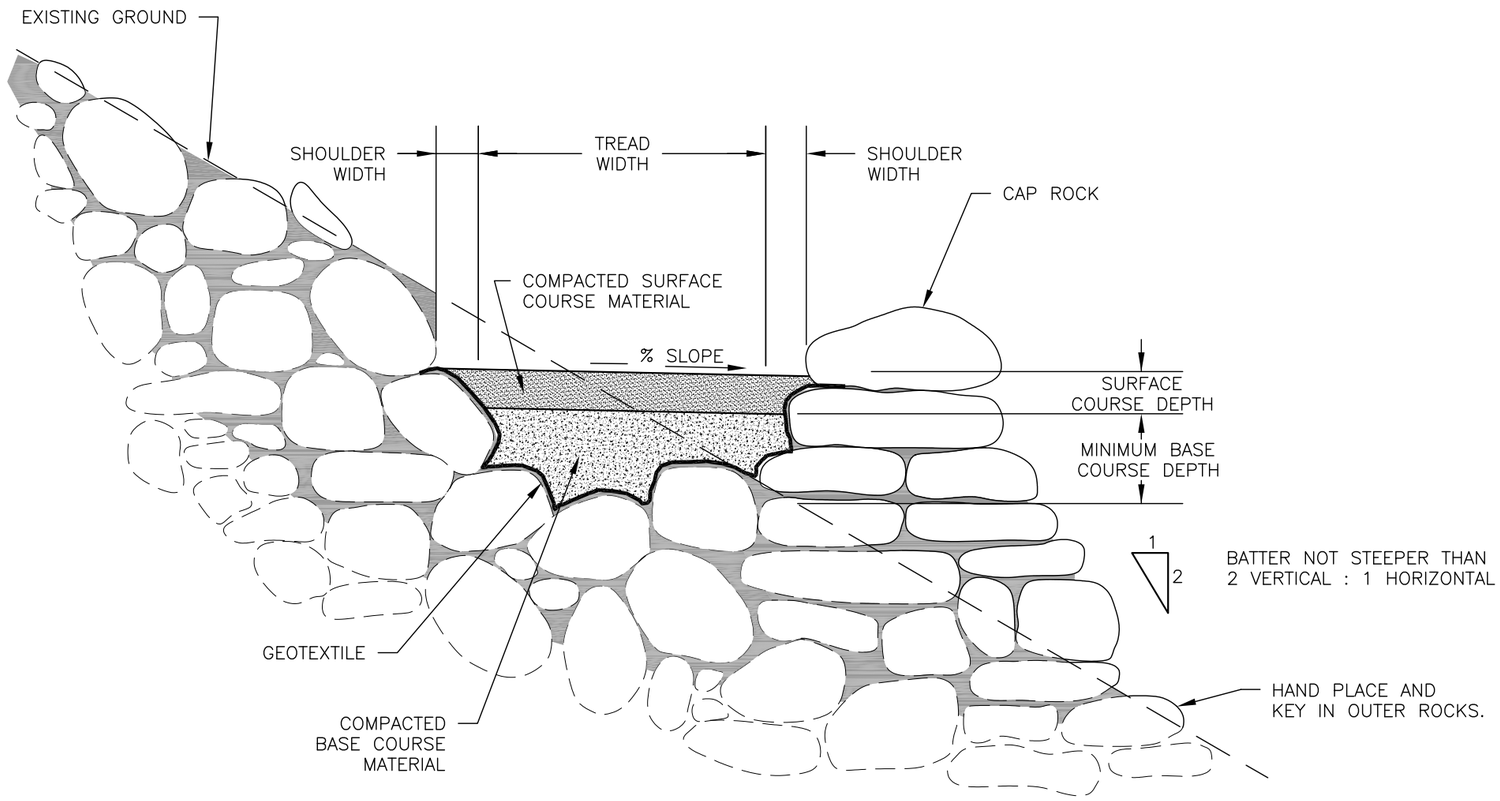

TYPICAL CROSS SECTION

GEOTEXTILE TYPE

TYPE	MATERIAL	COMMENTS
G1	NON–WOVEN	
G2	WOVEN	
G3		

BASE COURSE MATERIAL TYPE

TYPE	MATERIAL	GRADATION	COMMENTS
B1	PITRUN		
B2	AGGREGATE		
B3			

SURFACE COURSE MATERIAL TYPE

TYPE	MATERIAL	GRADATION	COMMENTS
S1	PITRUN		
S2	AGGREGATE		
S3			

NOTE:

1. REMOVE AND DISPOSE OF DUFF AND TOP ORGANIC LAYERS DOWN TO MINERAL SOIL.
2. COMPACT BACKFILL IN 6 INCH LIFTS UNTIL NO VISUAL DISPLACEMENT.

U.S. DEPARTMENT OF AGRICULTURE
FOREST SERVICE

STANDARD TRAIL PLAN

PROJECT NAME & LOCATION

DRAWING NAME **TALUS SECTION**

SECTION **915 - TALUS SECTION**

TYPICAL ID **TAS**

REVISION DATE **XX/XX/XX**

NO SCALE

DRAWING NO. **STD_915-01**

SHEET OF